




FLOORS	BASE	WALLS	CEILINGS
F1 VINYL COMPOSITION TILE	B1 RUBBER	W1 PAINTED GYPSUM BOARD	C1 2'X4' ACOUSTIC CEILING TILE
F2 VINYL SHEET FLOORING	B2 CERAMIC WALL TILE	W2 CERAMIC WALL TILE (4"X12")	C2 2'X2' ACOUSTIC CEILING TILE
F3 NOT USED	B3 NOT USED	W3 CERAMIC WALL TILE (4"X8")	C3 2'X2' METAL PANEL
F4 CARPET TILE	B4 PAINTED CMU BASE	W4 PAINTED CMU /ACOUSTICAL CMU	C4 PAINTED GYPSUM BOARD
F5 CERAMIC MOSAIC TILE	B5 NO BASE	W5 PTD, HM AND GLASS PARTITION	C5 OPEN SLAT CEILING
F6 RESINOUS FLOORING	B6 RESINOUS BASE		C5A 2'X2' LAY-IN WOOD GRILLE
F7 PORCELAIN TILE			C6 ACOUSTIC BLADE/BAFFLE CEILING PANEL
F8 RESILIENT ATHLETIC WOOD FLOORING			C7 NO CEILING; PAINTED STRUCTURE
F9 SEALED CONCRETE			C8 ACOUSTICAL PLASTERING

1. EXTERIOR ENCLOSURE AND WINDOWS ARE EXISTING TO REMAIN.

A-200.00



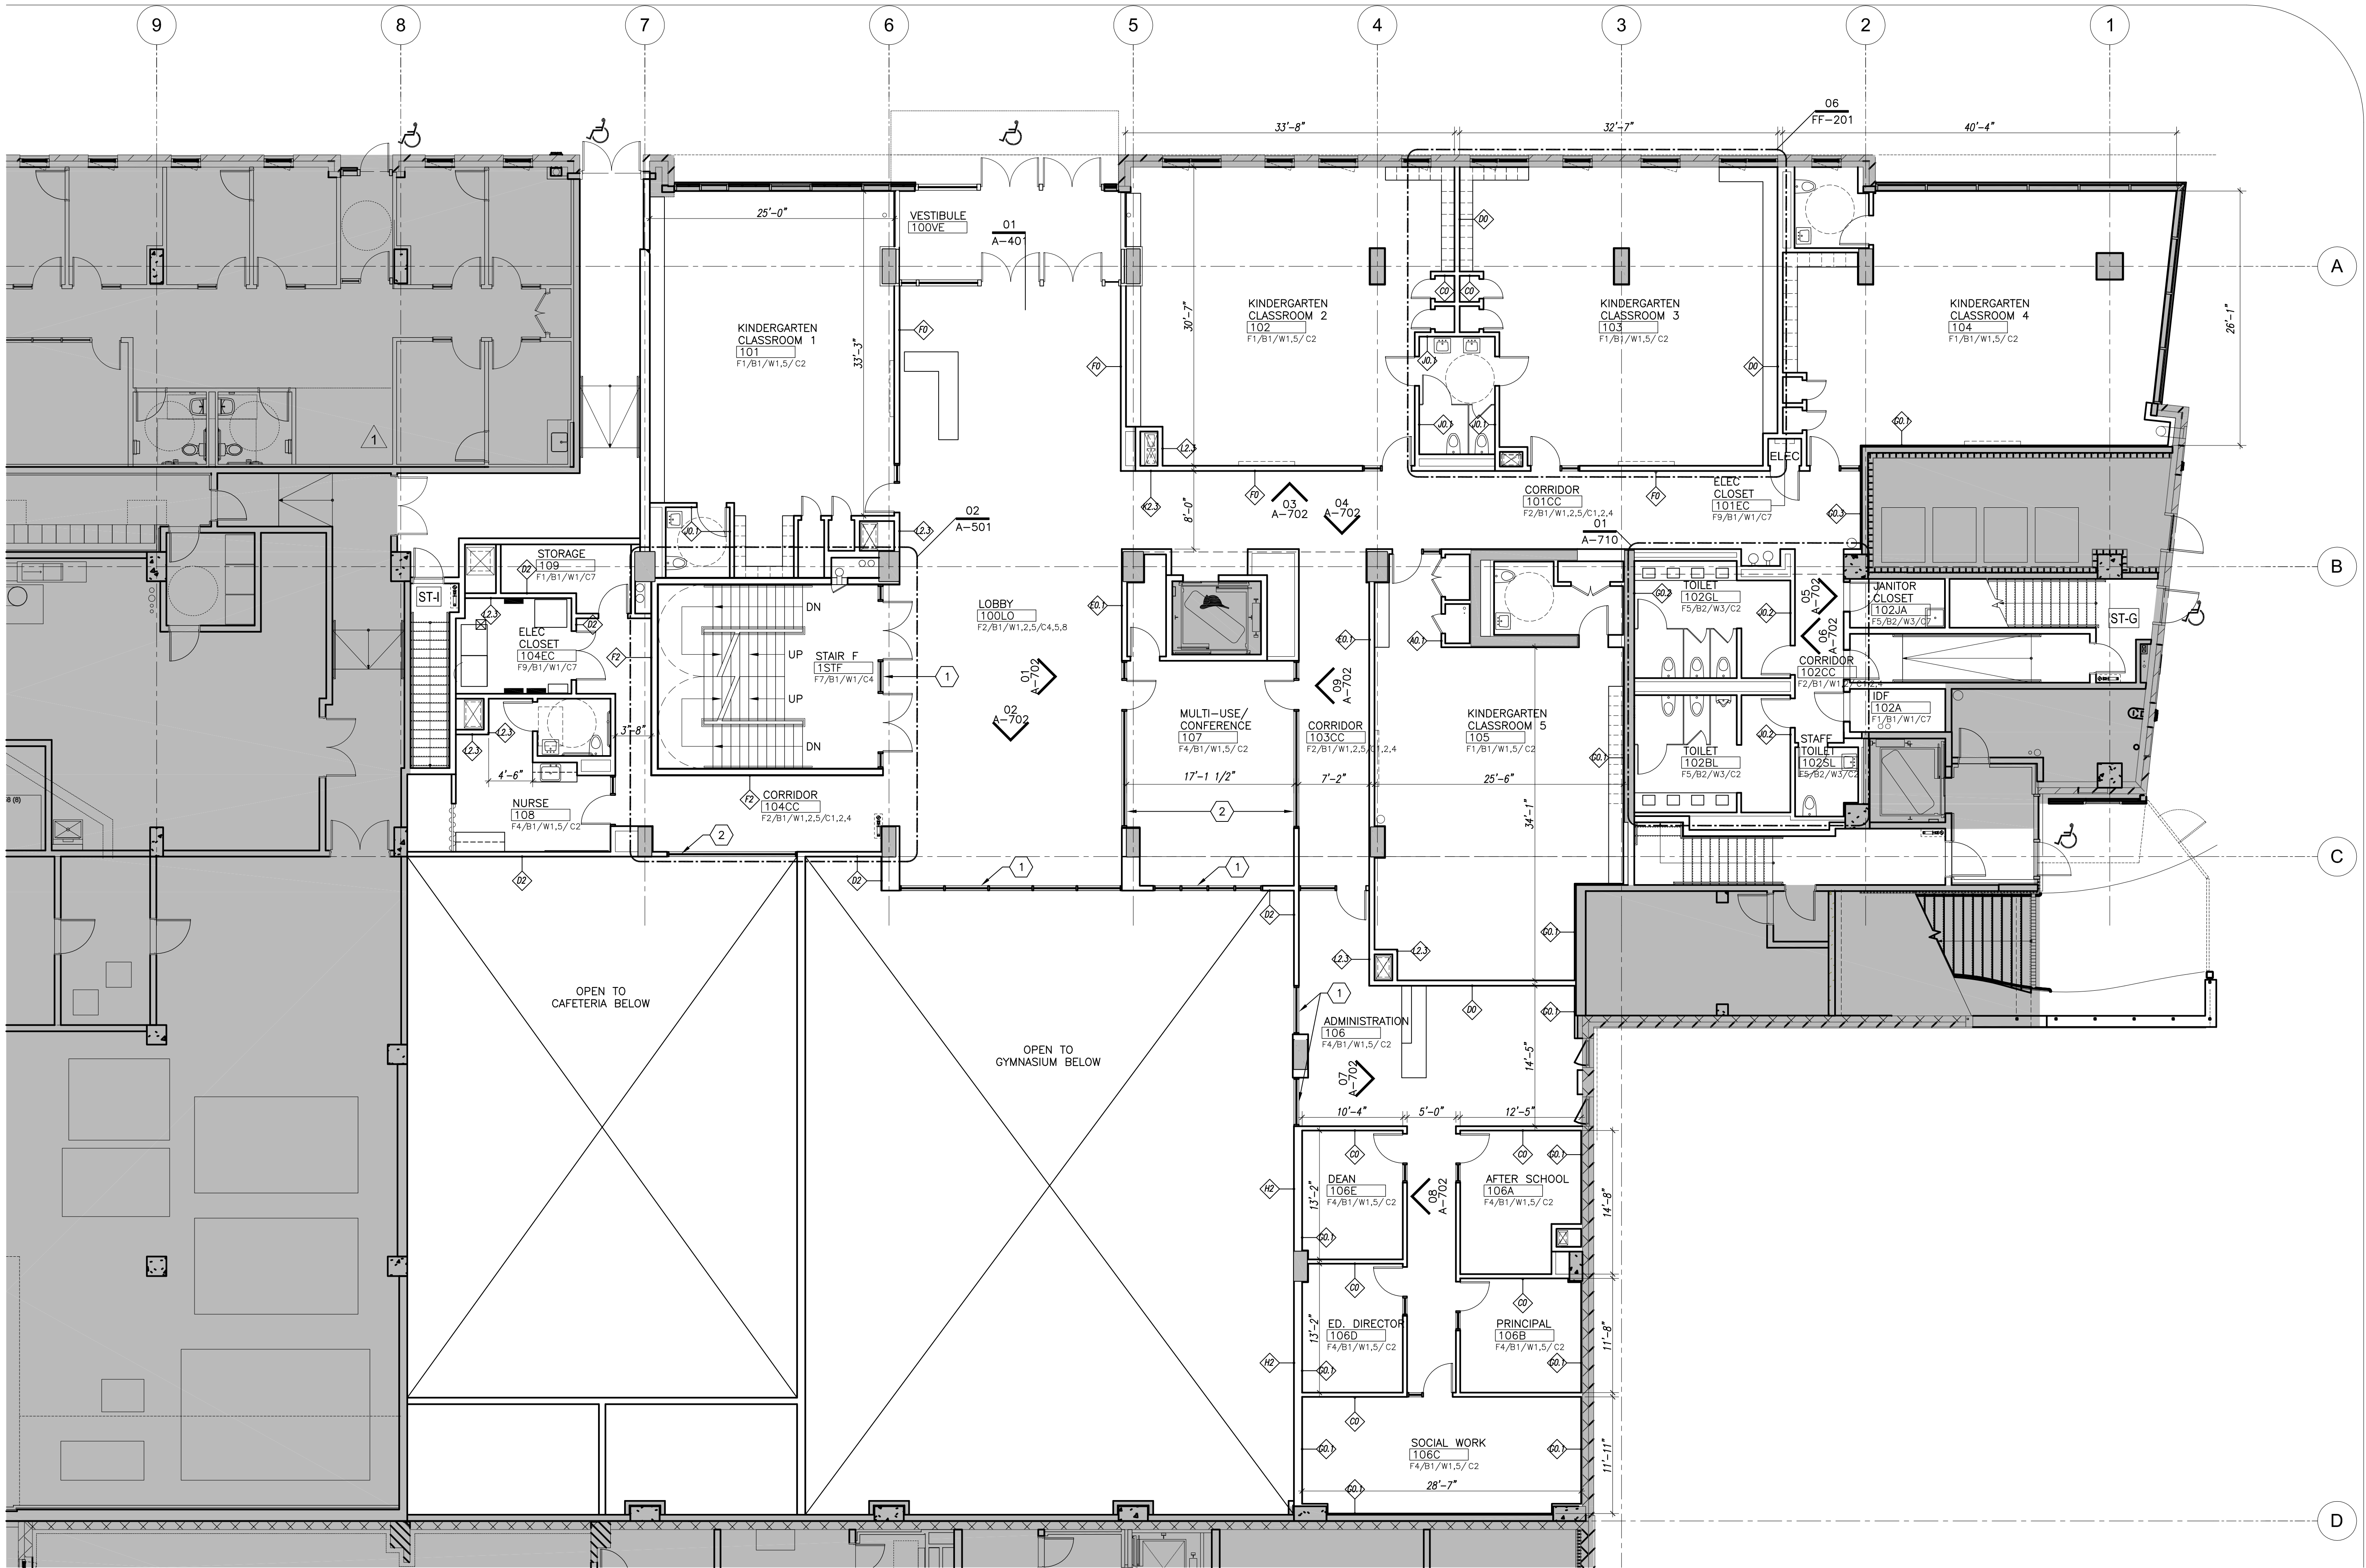

01 FIRST FLOOR PLAN
SCALE: 1/8" = 1'-0"

SCHEDULE OF MATERIALS

FLOORS	BASE	WALLS	CEILINGS
F1 VINYL COMPOSITION TILE	B1 RUBBER	W1 PAINTED GYPSUM BOARD	C1 2'X4' ACOUSTIC CEILING TILE
F2 VINYL SHEET FLOORING	B2 CERAMIC WALL TILE	W2 CERAMIC WALL TILE (4"X12")	C2 2'X2' ACOUSTIC CEILING TILE
F3 NOT USED	B3 NOT USED	W3 CERAMIC WALL TILE (4"X8")	C3 2'X2' METAL PANEL
F4 CARPET TILE	B4 PAINTED CMU BASE	W4 PAINTED CMU /ACOUSTICAL CMU	C4 PAINTED GYPSUM BOARD
F5 CERAMIC MOSAIC TILE	B5 NO BASE	W5 PTD. HM AND GLASS PARTITION	C5 OPEN SLAT CEILING
F6 RESINOUS FLOORING	B6 RESINOUS BASE		C6 2'X2' LAY-IN WOOD GRILLE
F7 PORCELAIN TILE			C7 NO CEILING; PAINTED STRUCTURE
F8 RESILIENT ATHLETIC WOOD FLOORING			C8 ACOUSTICAL PLASTERING
F9 SEALED CONCRETE			

KEYED NOTES:


- ① 2HR RATED GLASS AND STEEL PARTITION SYSTEM
② GLASS AND PAINTED HOLLOW METAL FRAME

GENERAL NOTES:

1. EXTERIOR ENCLOSURE AND WINDOWS ARE EXISTING TO REMAIN.

PARTITION TYPES:

FOR FIRE RATING REQUIREMENTS, SEE CODE DRAWINGS.
GYPSUM PARTITIONS:
STEEL STUDS ARE 20GA (33MIL) AND SPACED 16"OC, UON.
PARTITIONS SPAN SLAB TO B.O. SLAB/DECKING.
ACOUSTICAL SEALANT AT TOP AND BOTTOM, BOTH SIDES.
CONTINUOUS ACOUSTICAL INSULATION, FULL-HEIGHT.
ABUSE-RESISTANT GWB AT CORRIDORS.
CEMENT BACKER BOARD AT WALL TILE.
SEE DRAWING A-720 FOR PARTITION TYPES.

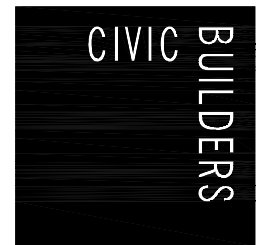

CIVIC Builders
180 Varck Street | Suite 1414
New York, NY 10014

ARCHITECT:

Mitchell Giurgola

Mitchell Giurgola Architects LLP
630 Ninth Avenue, Suite 711
New York, New York 10036
212 663 4000

MEP/FP ENGINEER

Cosentini
498 Seventh Avenue, 15th Floor
New York, NY 10018
212 615 3600


LIGHTING DESIGN

Goldstick Lighting Design
629 Fifth Avenue, Suite 204
Pelham, NY 10803
914 693 0221


FOOD SERVICE

Foodservice Facilities International
137 Elm Place
New Canaan, CT 06840
203 972 1605

Key Plan:

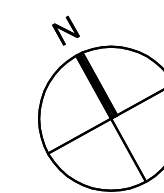

E 112TH ST.

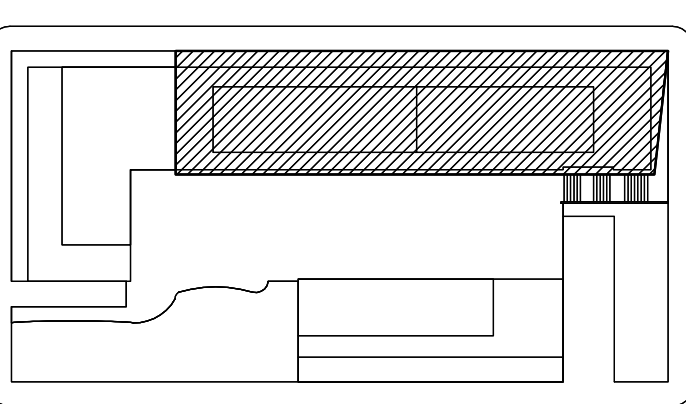

E 111TH ST.

DATE	COMMENTS
06/08/20	DESIGN DEVELOPMENT
ISSUE/REVISION	

COPYRIGHT © 2020 MITCHELL GIURGOLA ARCHITECTS LLP
ALL DIMENSIONS AND EXISTING CONDITIONS SHALL BE CHECKED AND VERIFIED
BY THE CONTRACTOR BEFORE PROCEEDING WITH THE WORK.

Project:

**HARLEM CHILDREN'S ZONE
K-4 CHARTER SCHOOL**

Drawing Title:

FIRST FLOOR PLAN


PROJECT NR: 194600 DATE: 08 JUNE 2020

PHASE: DESIGN DEVELOPMENT SCALE: 1/8" = 1'-0"

NYC DOB SHEET

of

A-201.00

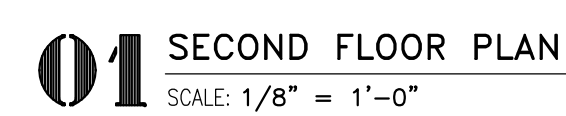

KEYED NOTES:

- GENERAL NOTES:

1. EXTERIOR ENCLOSURE AND WINDOWS ARE EXISTING TO REMAIN.



PARTITION TYPES:

FOR FIRE RATING REQUIREMENTS, SEE CODE DRAWINGS.

GYPSUM PARTITIONS:
STEEL STUDS ARE 20GA (33MIL) AND SPACED 16"OC, UON.
PARTITIONS SPAN SLAB TO B.O. SLAB/DECKING.
ACOUSTICAL SEALANT AT TOP AND BOTTOM, BOTH SIDES.
CONTINUOUS ACOUSTICAL INSULATION, FULL-HEIGHT.
ABUSE-RESISTANT GWB AT CORRIDORS.
CEMENT BACKER BOARD AT WALL TILE.

SEE DRAWING A-720 FOR PARTITION TYPES.

Key Plan:

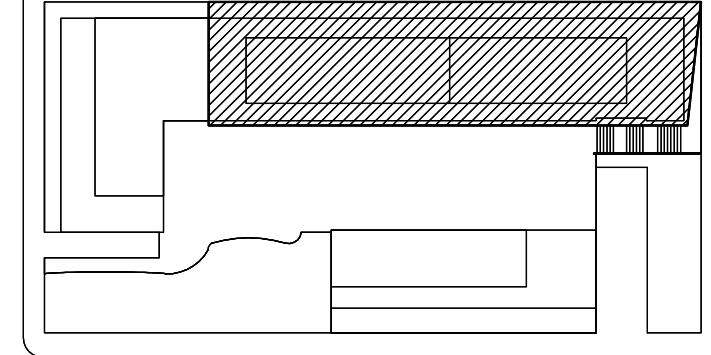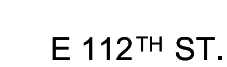

E 111TH ST.

COPYRIGHT © 2020 MITCHELL GIURGOLA ARCHITECTS LLP
ALL DIMENSIONS AND EXISTING CONDITIONS SHALL BE CHECKED AND VERIFIED
BY THE CONTRACTOR BEFORE PROCEEDING WITH THE WORK.

PROJECT NR: 194600	DATE: 08 JUNE 2020
PHASE: DESIGN DEVELOPMENT	SCALE: 1/8" = 1'-0"

NYC DOB SHEET

of ____

A-202.00